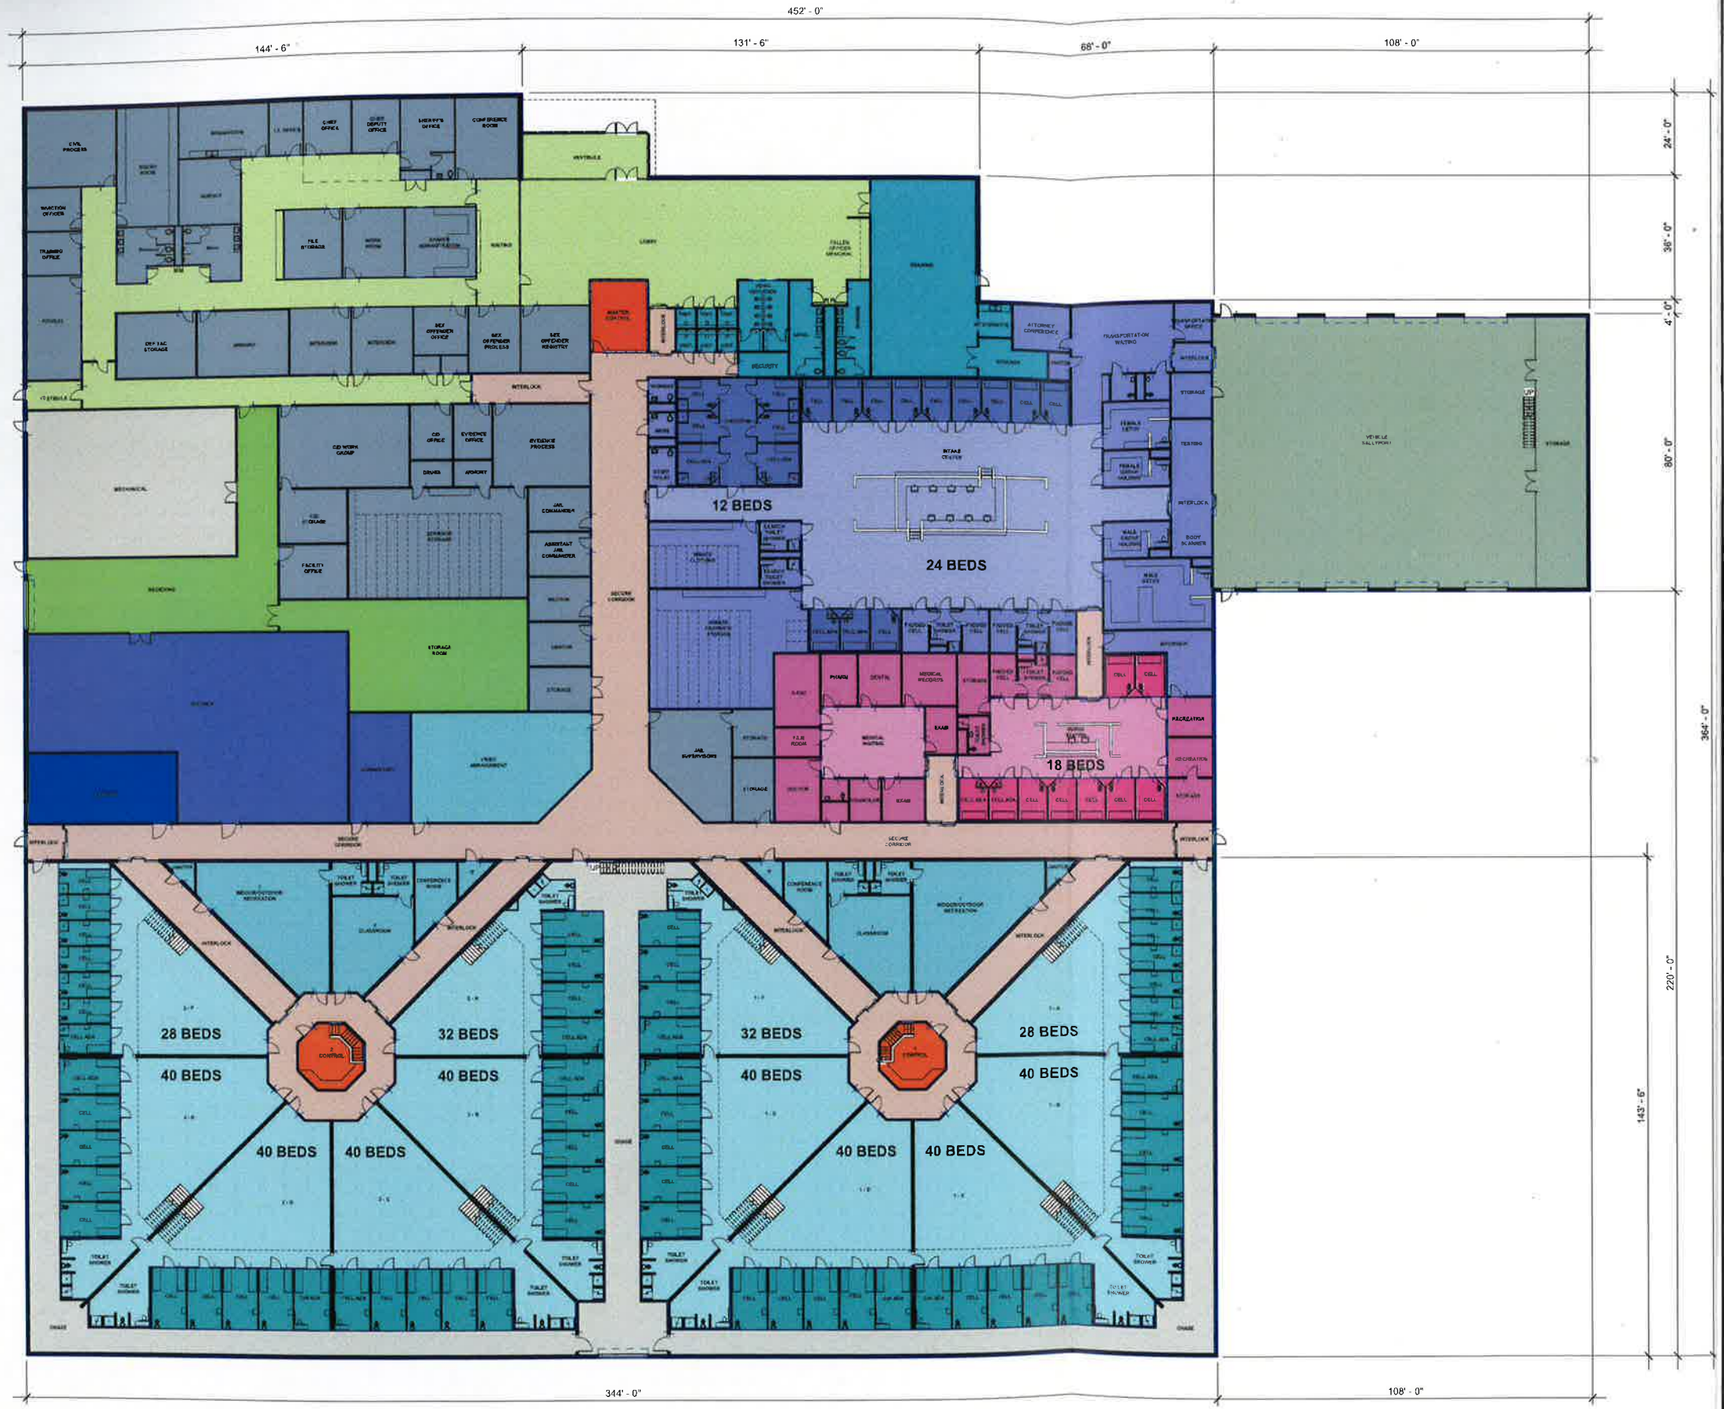

VIGO COUNTY SHERIFF'S OFFICE AND JAIL
FIRST FLOOR PLAN

TERRE HAUTE, IN

SC

NO